


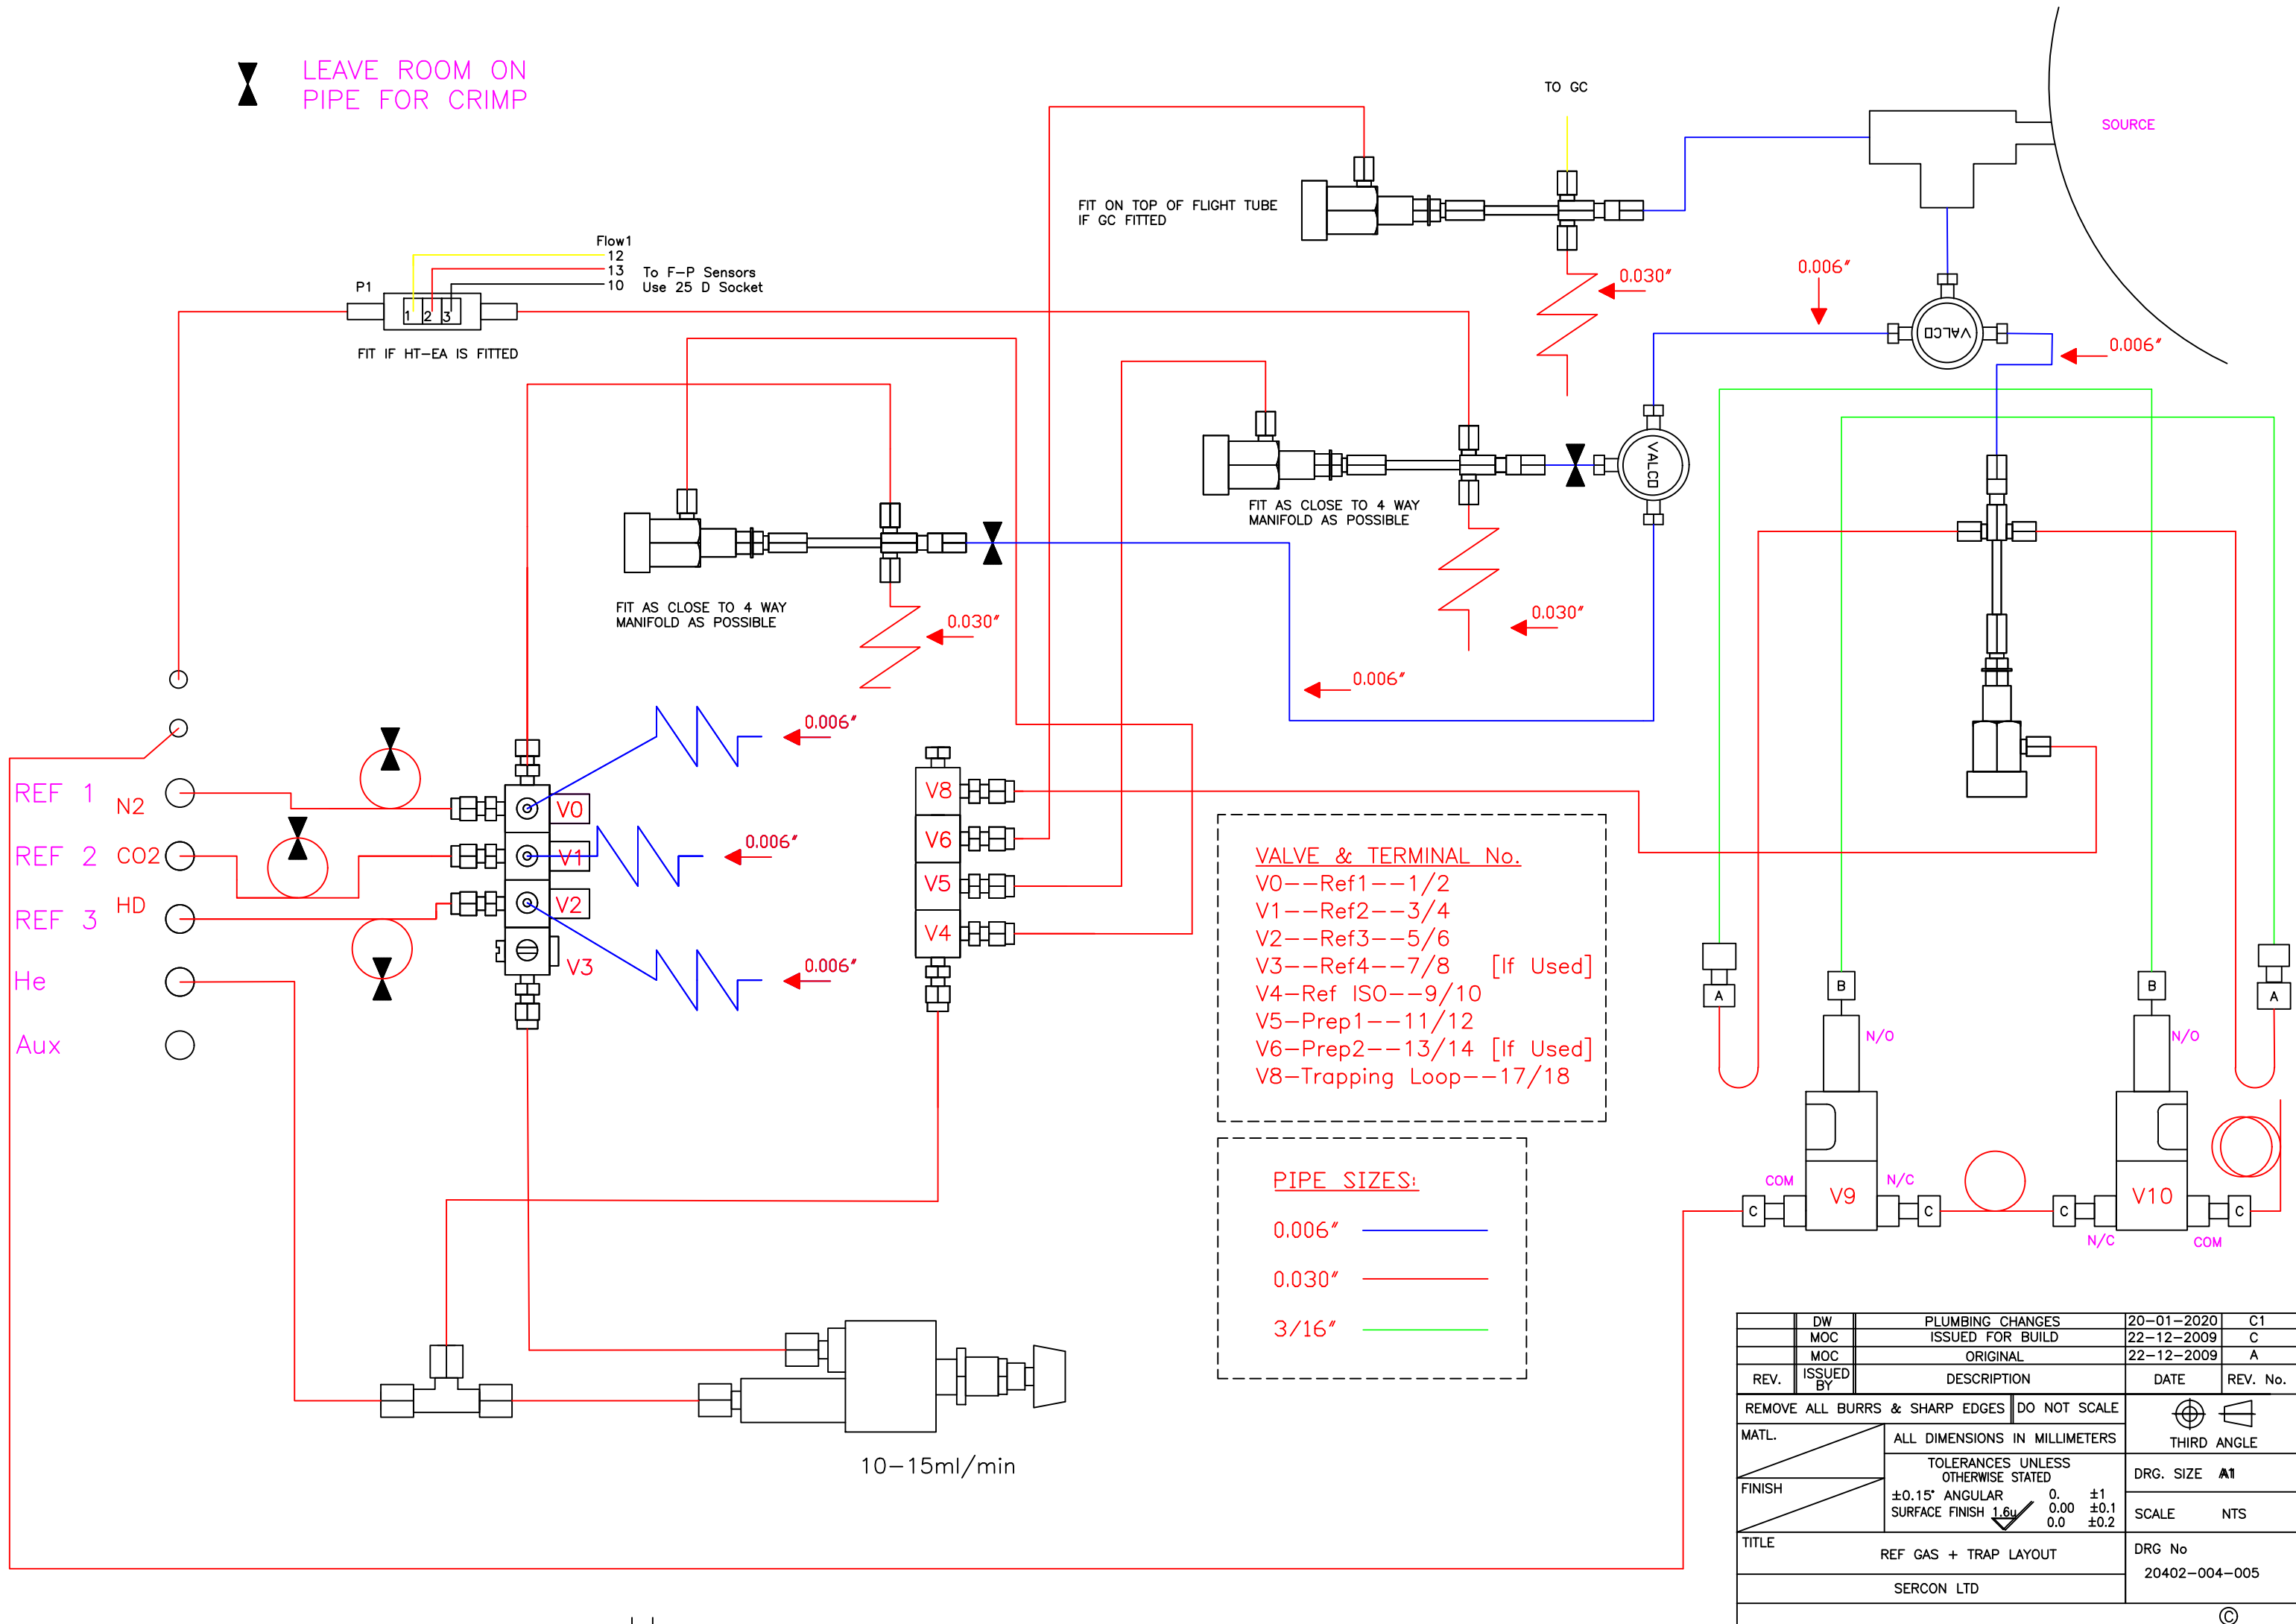

	DW	PLUMBING CHANGES	20-01-2020	C1
	MOC	ISSUED FOR BUILD	22-12-2009	C
	MOC	ORIGINAL	22-12-2009	A
REV.	ISSUED BY	DESCRIPTION	DATE	REV. No.
REMOVE ALL BURRS & SHARP EDGES DO NOT SCALE				
MATL.		ALL DIMENSIONS IN MILLIMETERS	THIRD ANGLE	
FINISH		TOLERANCES UNLESS OTHERWISE STATED ±0.15° ANGULAR 0. ±1 SURFACE FINISH 1.6μ ✓ 0.00 ±0.1 0.0 ±0.2	DRG. SIZE A1	
TITLE			SCALE NTS	
REF GAS + TRAP LAYOUT			DRG No	
SERCON LTD			20402-004-005	
©				