


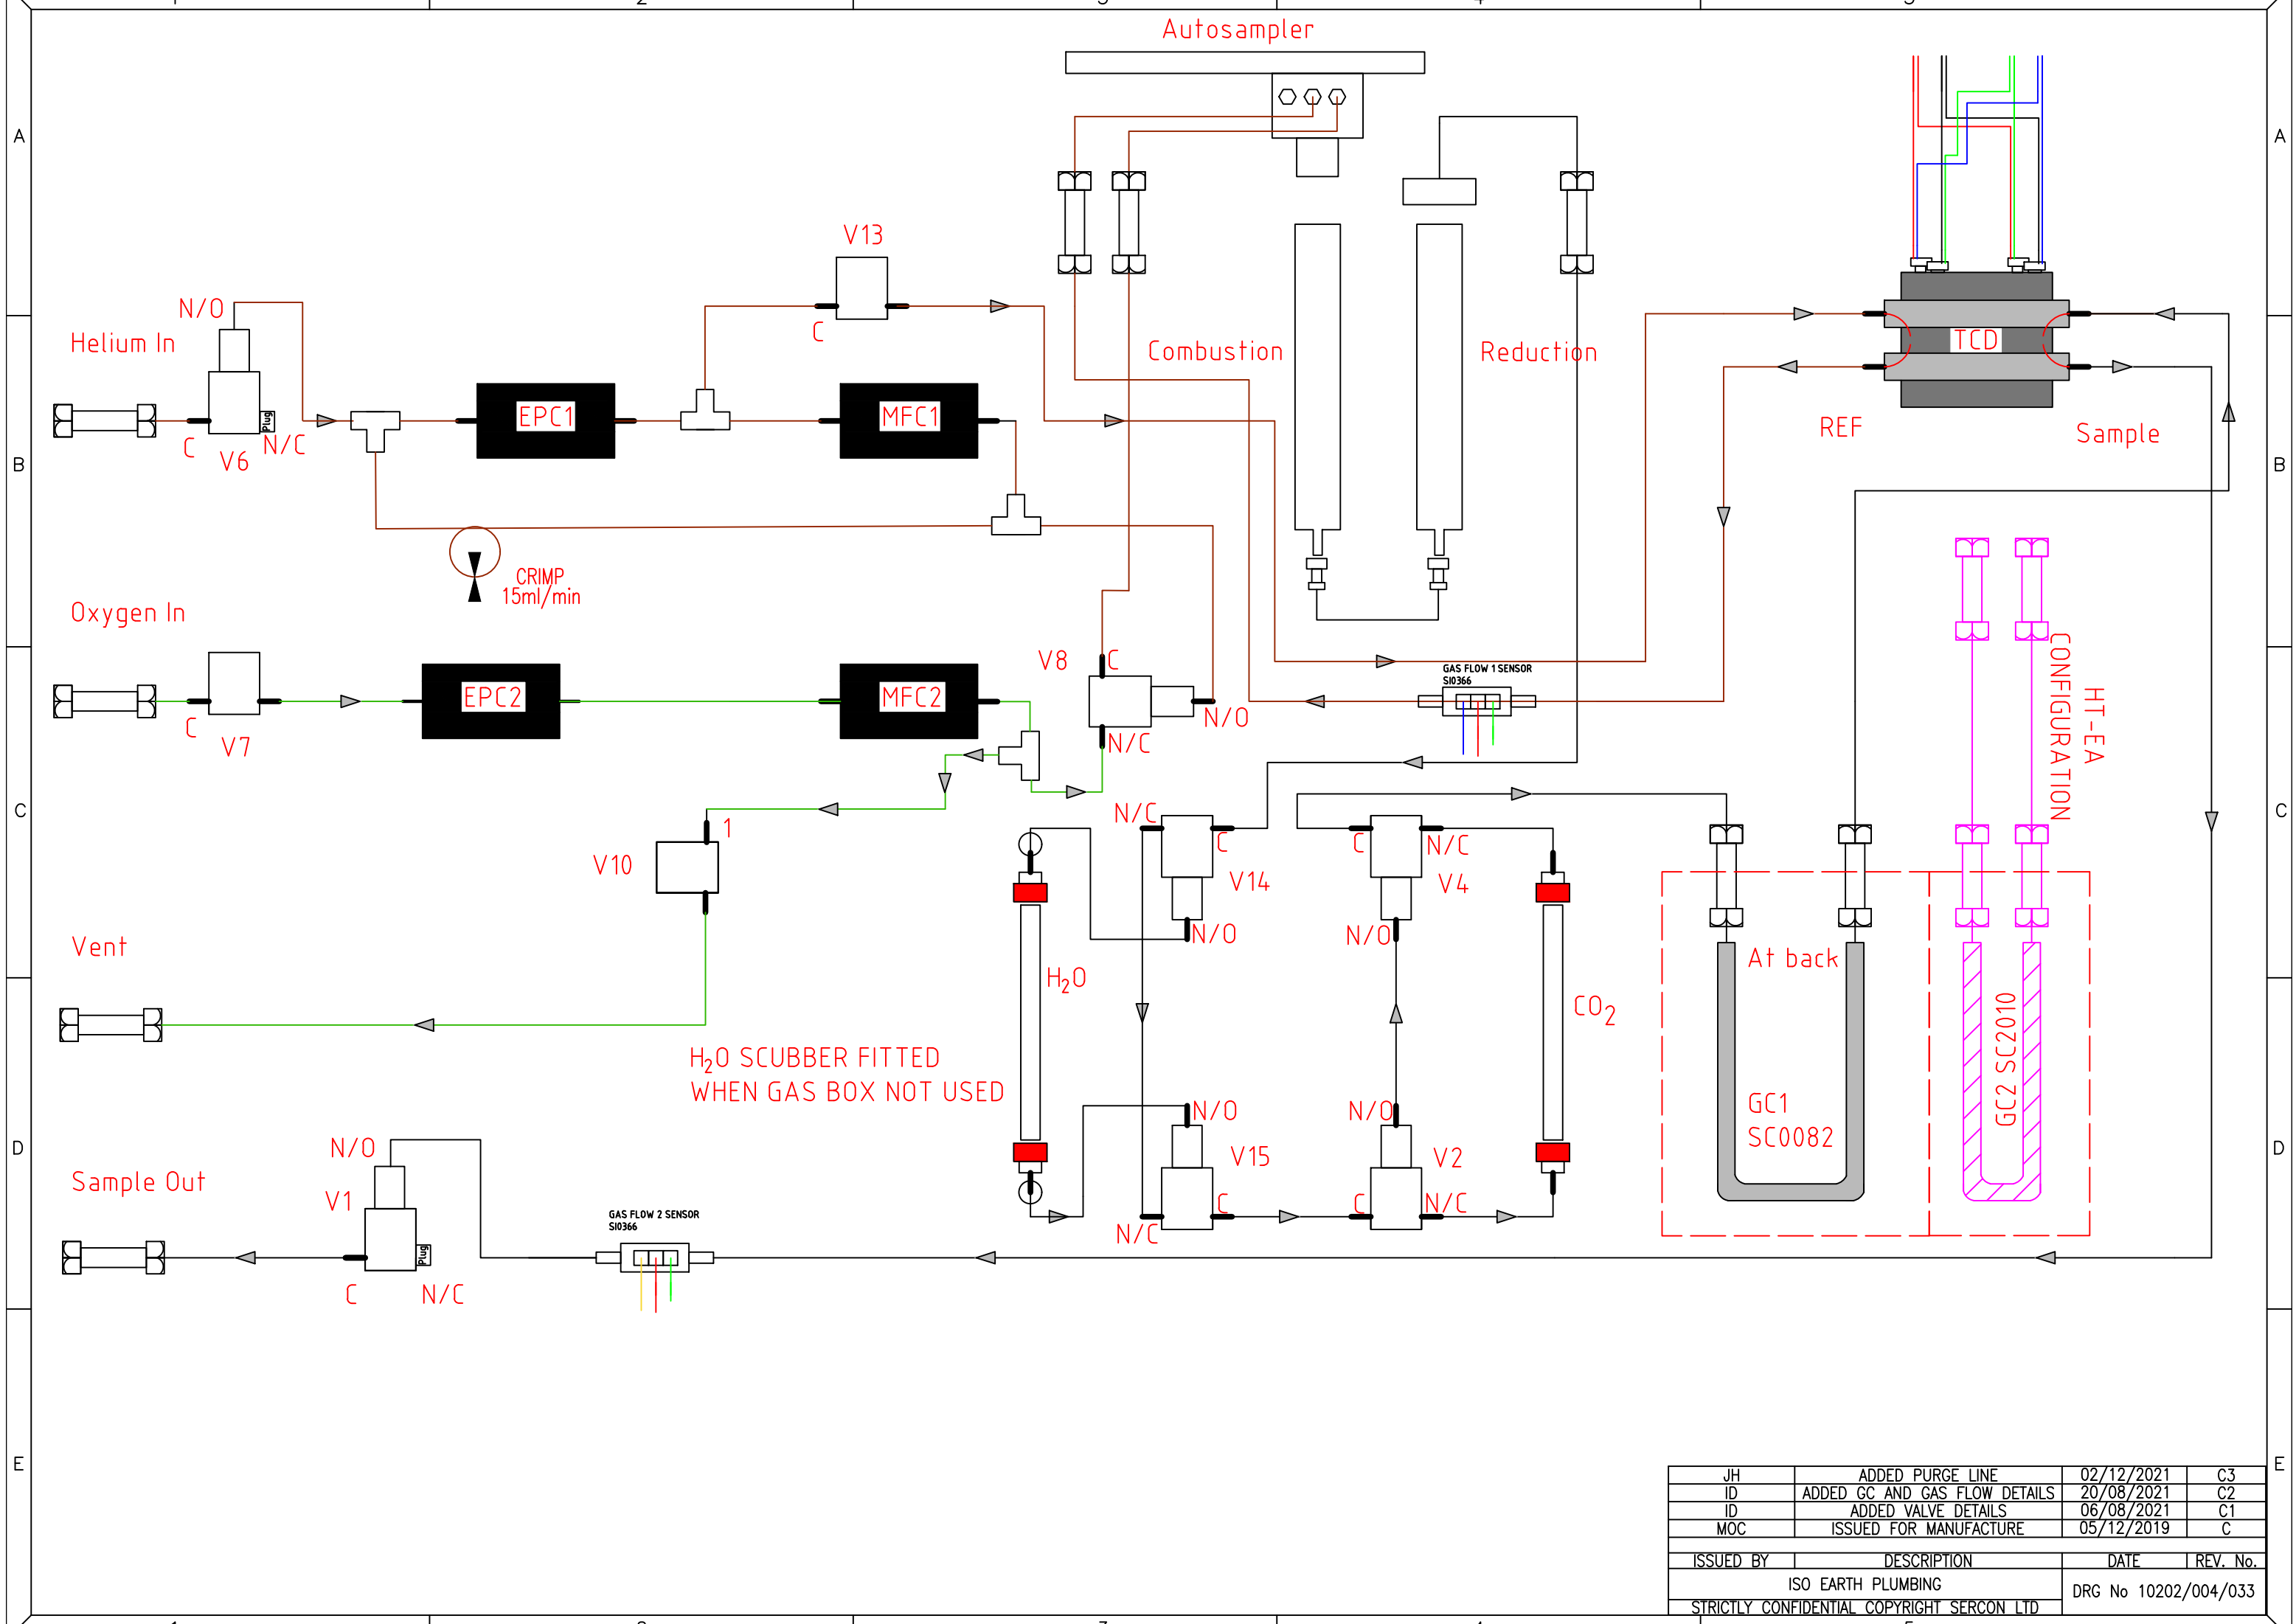

JH	ADDED PURGE LINE	02/12/2021	C3
ID	ADDED GC AND GAS FLOW DETAILS	20/08/2021	C2
ID	ADDED VALVE DETAILS	06/08/2021	C1
MOC	ISSUED FOR MANUFACTURE	05/12/2019	C
ISSUED BY	DESCRIPTION	DATE	REV. No.
ISO EARTH PLUMBING		DRG No 10202/004/033	
STRICTLY CONFIDENTIAL COPYRIGHT SERCON LTD			