


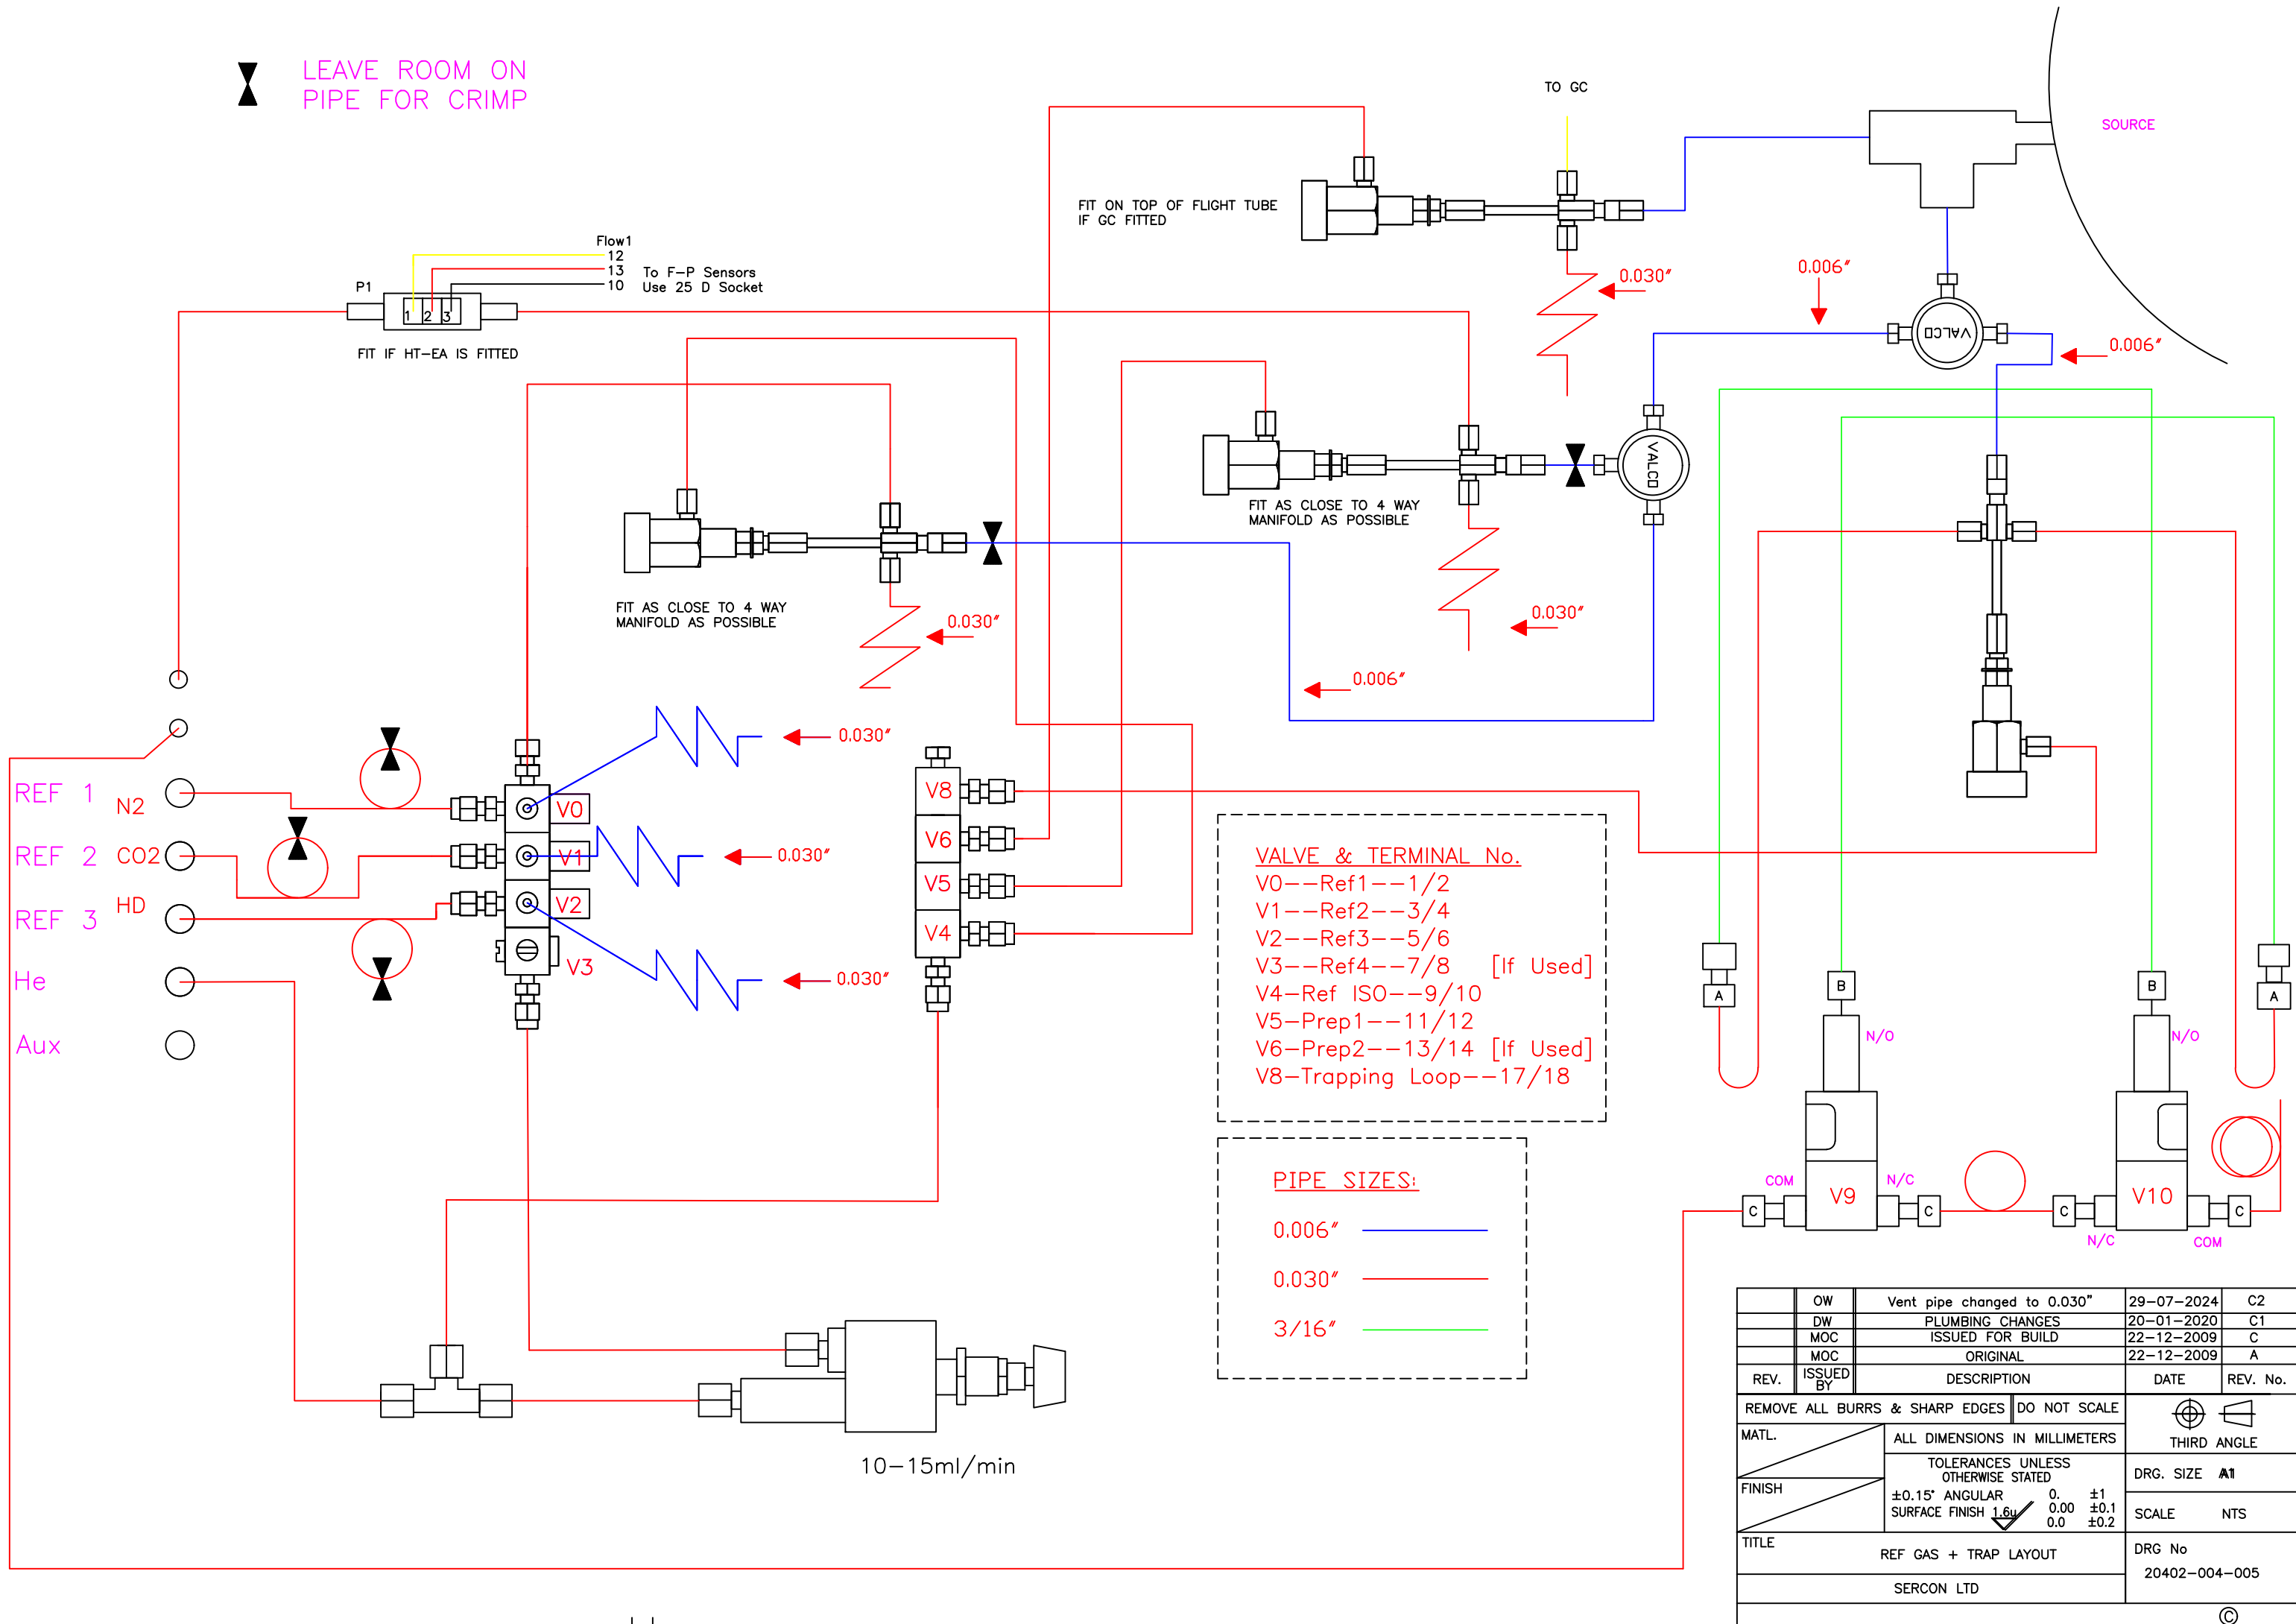

	OW	Vent pipe changed to 0.030"	29-07-2024	C2
	DW	PLUMBING CHANGES	20-01-2020	C1
	MOC	ISSUED FOR BUILD	22-12-2009	C
	MOC	ORIGINAL	22-12-2009	A
REV.	ISSUED BY	DESCRIPTION	DATE	REV. No.
REMOVE ALL BURRS & SHARP EDGES			Do NOT SCALE	
MATL. FINISH		THIRD ANGLE DRG. SIZE A1		
		SCALE NTS		
TITLE			DRG No	
REF GAS + TRAP LAYOUT			20402-004-005	
SERCON LTD				